Motorised Pergola Louvered Roof Sized 5880mm x 4000mm

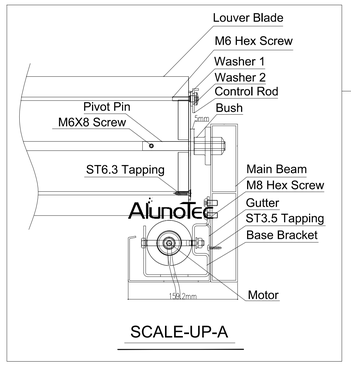

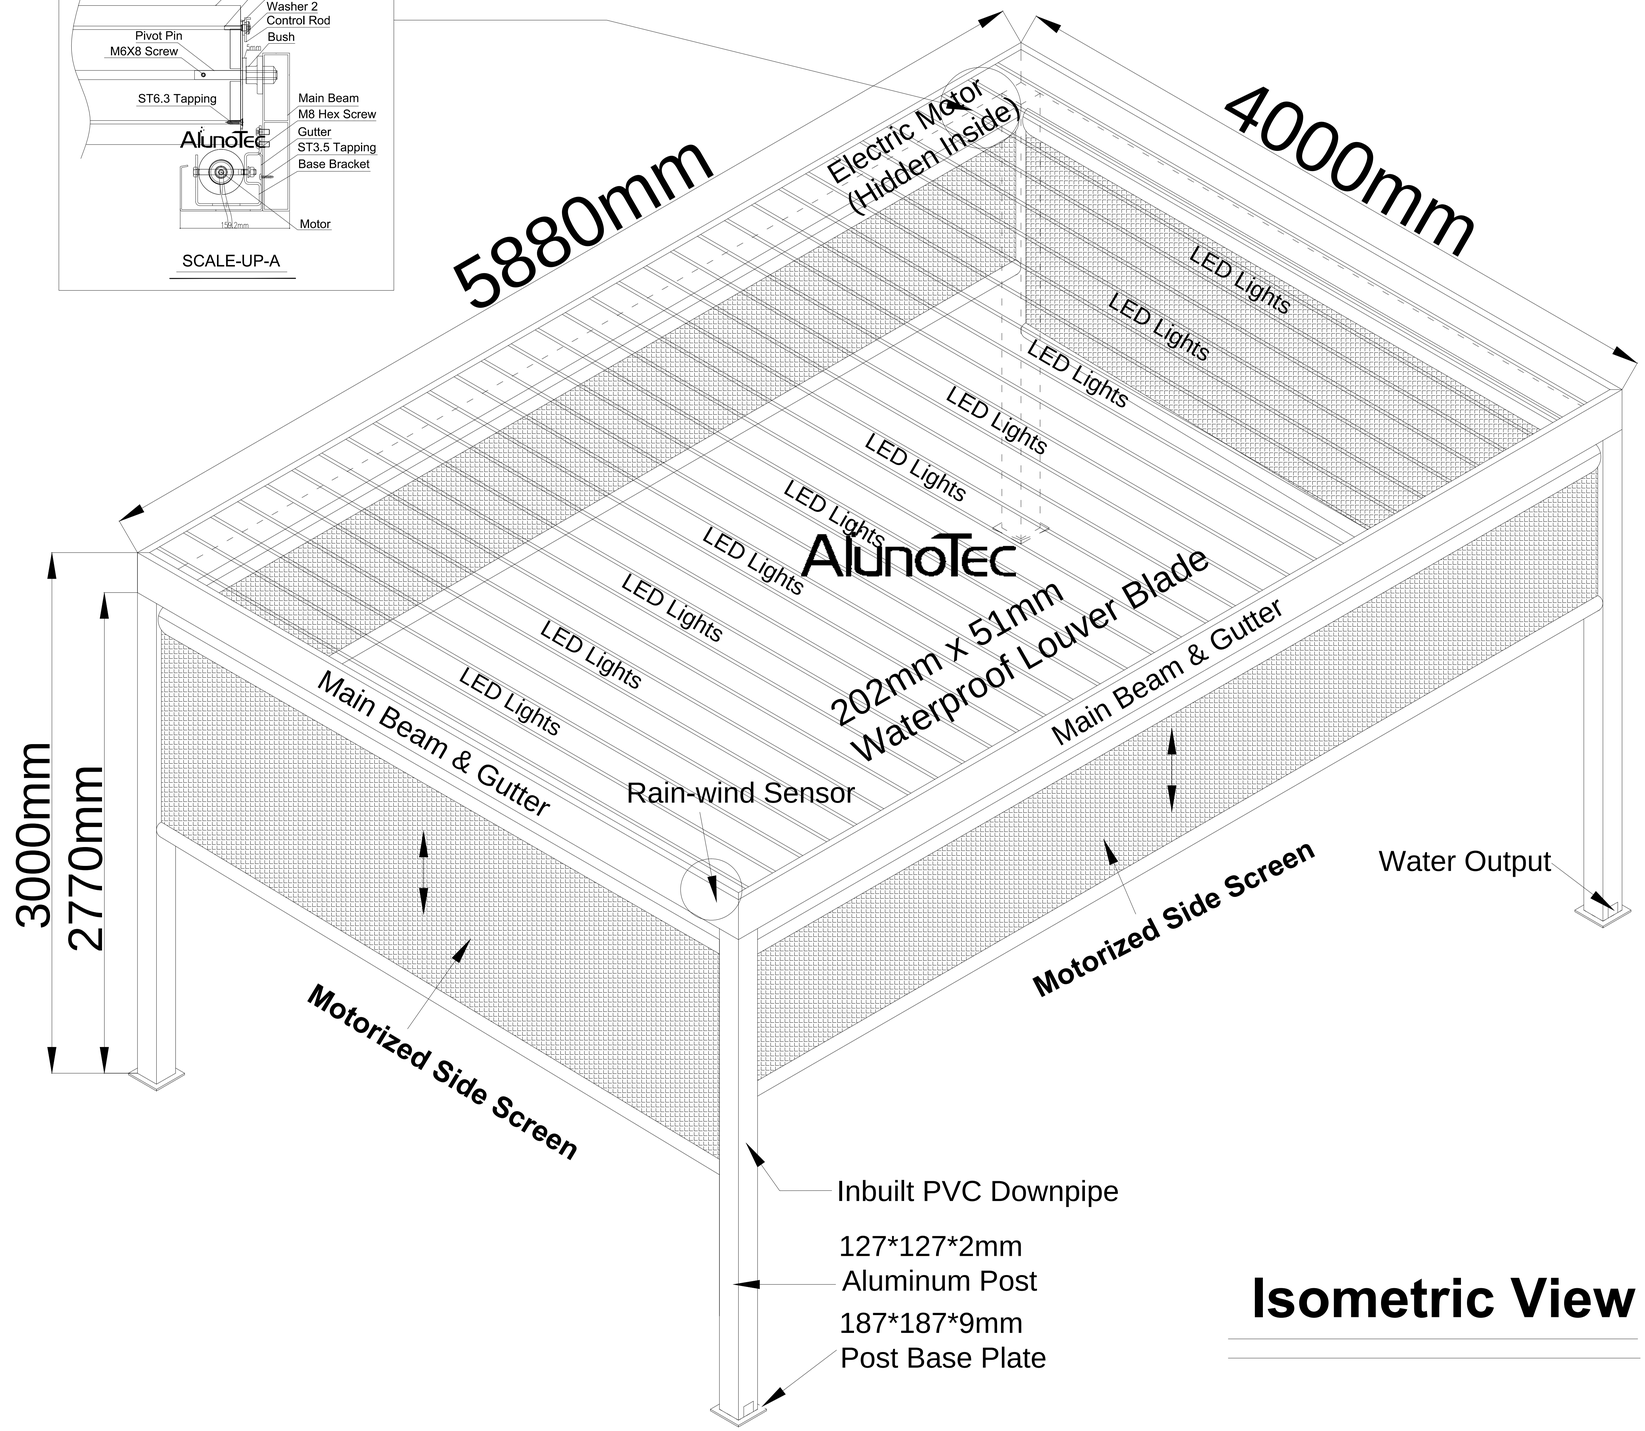

Isometric View

AlunoTec

Aluno Building Material Co.,Ltd

CLIENT :

Mr. Ludek Vodicka

TITLE :

Sunshading & Waterproof Roof

JOB :

Standard Technical Detail

DRAWING NO.:

AP-L202-190314JA

SCALE :	1 : 1
@ PAPER SIZE :	A4
DESIGNER :	Evan Lee
DRAWING DATE :	03/14/2019

COMMENTS :

Aluminium Louvres
Manufacture of aluminium louvres and opening roofs.
E: jasmine.chou@alunobuilding.com
T: +86-89865511
M: +86-13925593180
W: http://www.alunotec.com